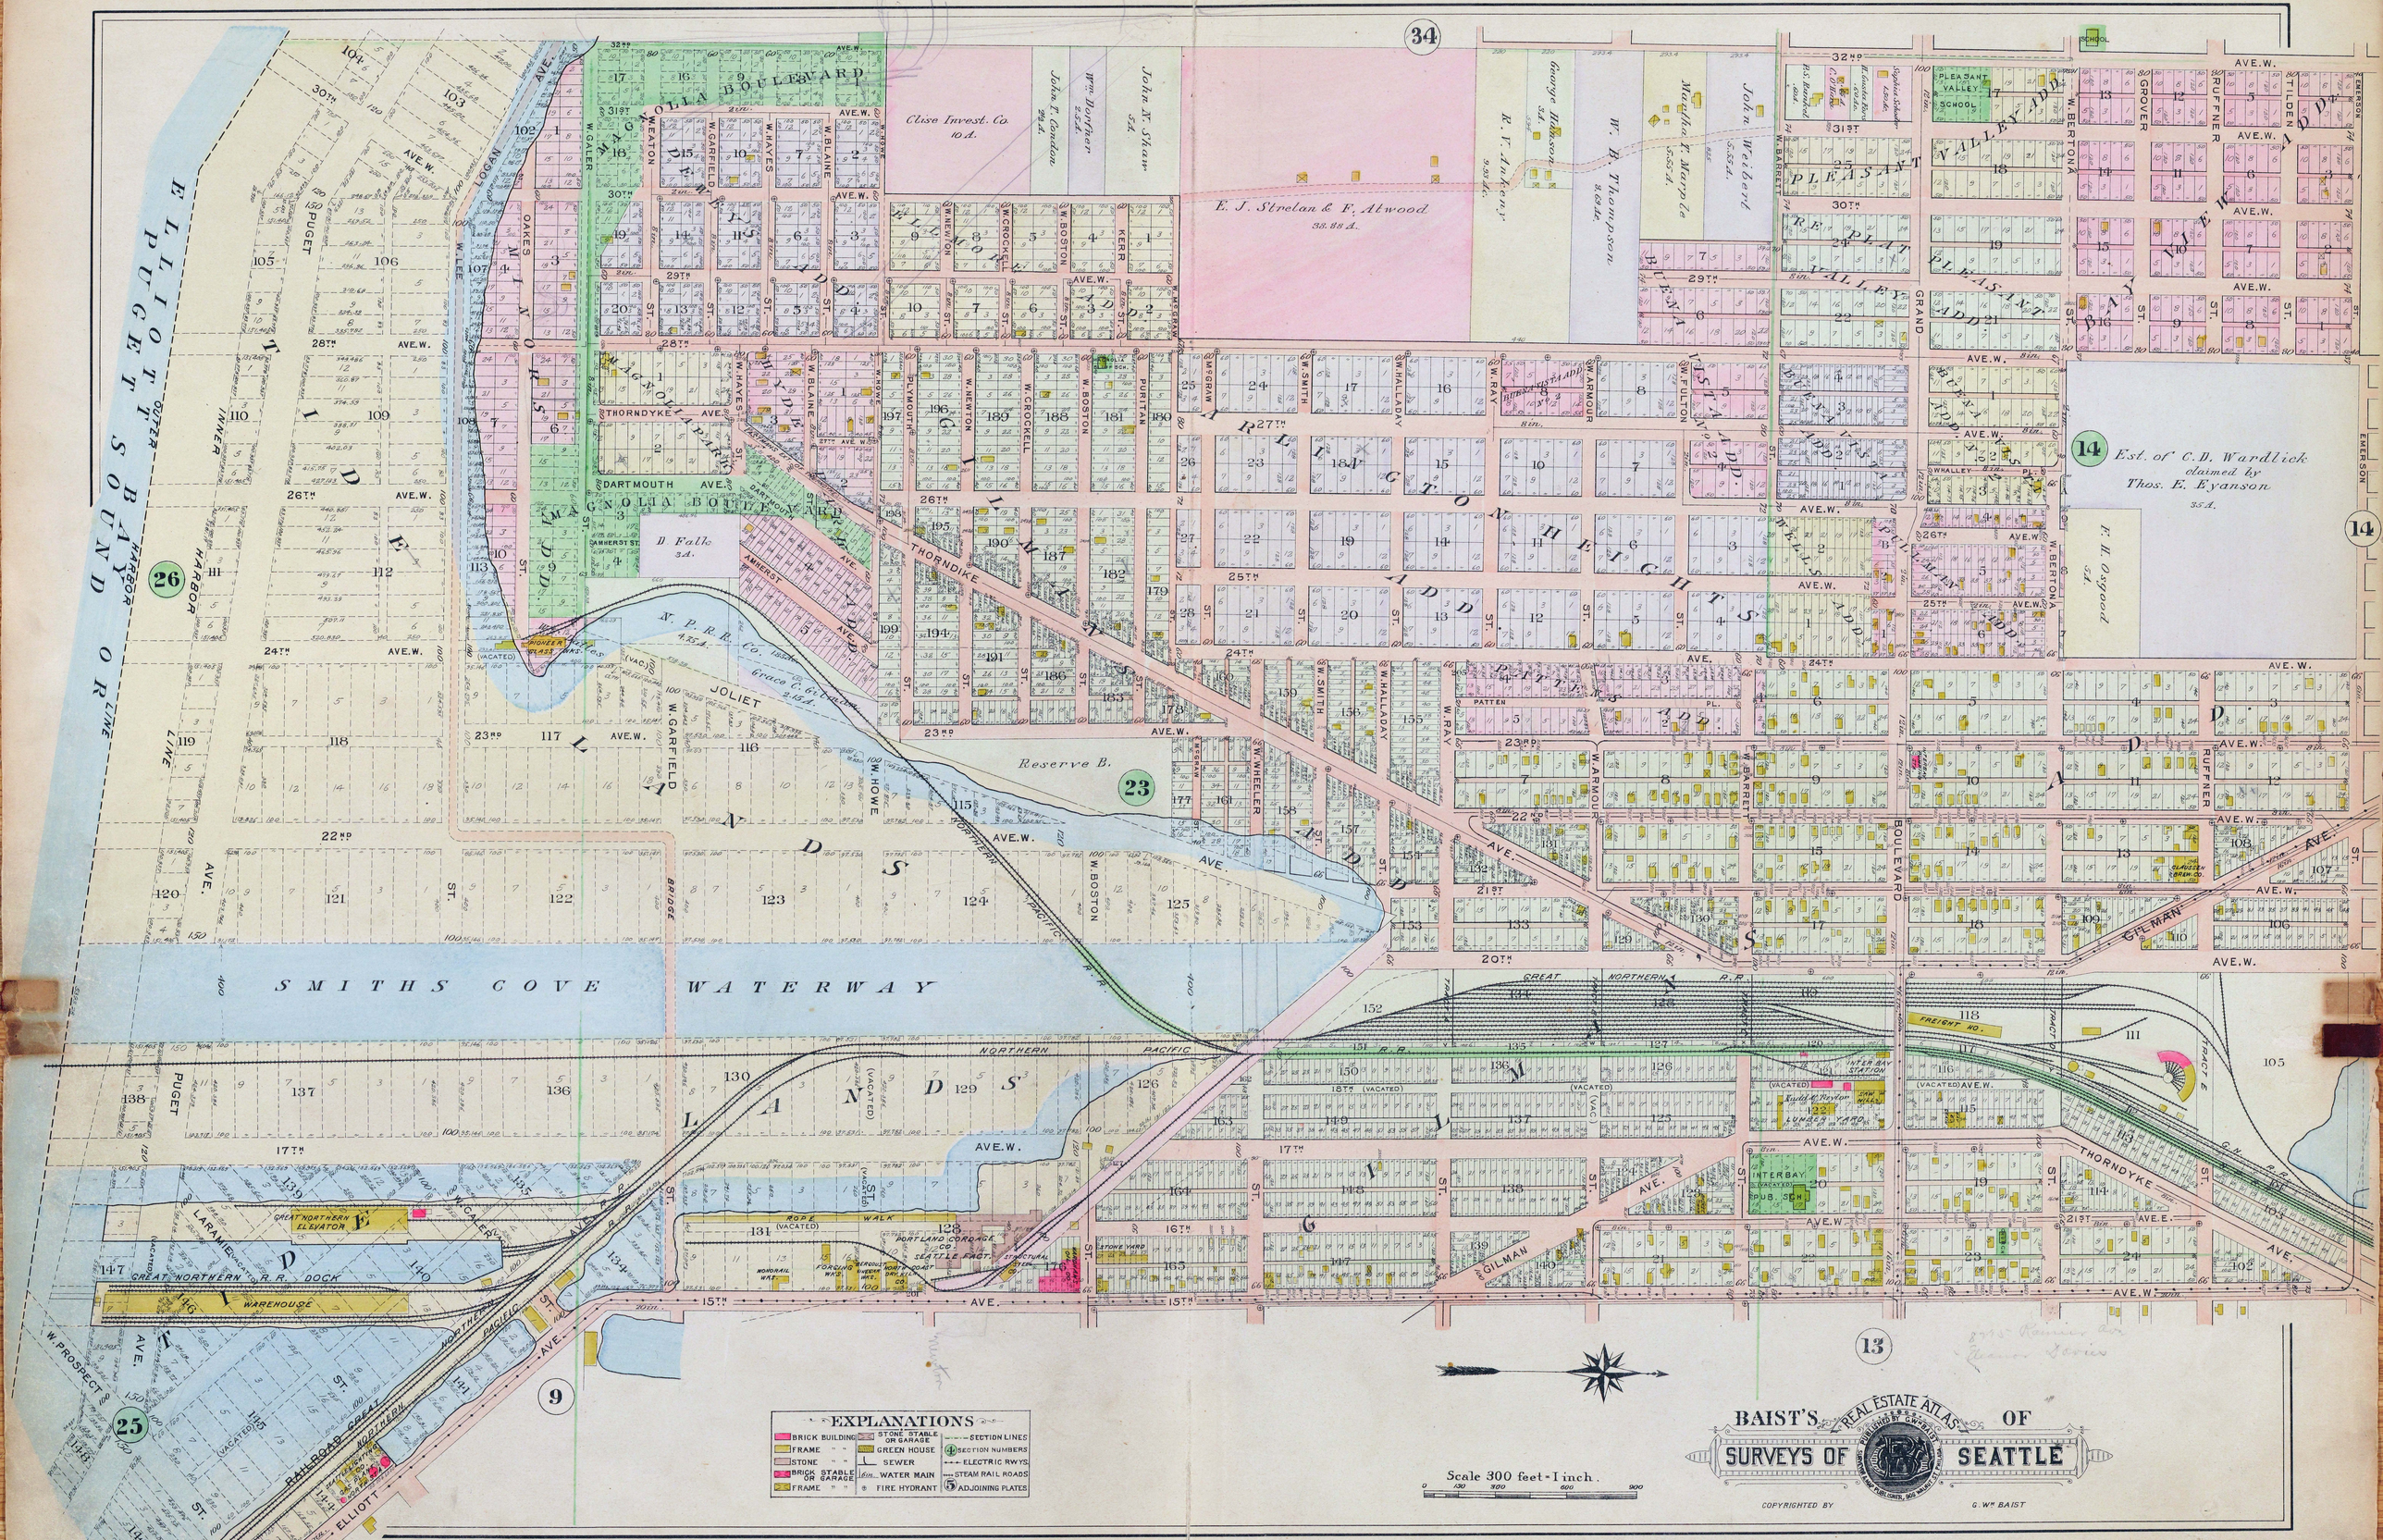
ELLIOTT BAY
PUGET SOUND OR
HARBOR LINE
MAGNOLIA BOULEVARD
MAGNOLIA PARK
MAGNOLIA BLUFF
DARTMOUTH AVE.
THORNDYKE AVE.
Clise Invest. Co. 10 A.
E. J. Strelan & F. Atwood 38.88 A.
R. V. Ankeny 9.38 A.
George Robson 5 A.
W. B. Thompson 3.63 A.
Mayflower Murphy 5.55 A.
John Weibert 5.55 A.
John N. Shaw 5 A.
Wm. Denniger 2.54 A.
John T. Condon 2.54 A.
D. Fallo 3 A.
Est. of C. D. Wardlick claimed by Thos. E. Eyanson 3 A.
F. H. Osgood 5 A.
N. P. R. R. Co. 160 A.
Grace C. Gilman 2.54 A.
Reserve B.
SMITHS COVE WATERWAY
NORTHERN PACIFIC R. R.
GREAT NORTHERN R. R.
GREAT NORTHERN ELEVATOR
GREAT NORTHERN R. R. DOCK
WAREHOUSE
PORTLAND CORDAGE CO.
SEATTLE FACT.
STONE YARD
FREIGHT NO.
INTERBAY STATION
INTERBAY SUB. SCH.
LUMBER YARD
GILMAN
THORNDYKE
ELLIOTT
W. PROSPECT
PAGELO
RAILROAD GREAT NORTHERN
PLEASANT VALLEY
PLEASANT VALLEY ADD.
BUENA VISTA ADD.
ARLINGTON HEIGHTS ADD.
PATTEN PL.
SCHOOL
EXPLANATIONS
BRICK BUILDING
FRAME " "
STONE " "
BRICK STABLE OR GARAGE
FRAME " "
STONE STABLE OR GARAGE
GREEN HOUSE
SEWER
WATER MAIN
FIRE HYDRANT
SECTION LINES
SECTION NUMBERS
ELECTRIC RWYS.
STEAM RAIL ROADS
ADJOINING PLATES
Scale 300 feet - 1 inch.
BAIST'S REAL ESTATE ATLAS OF SURVEYS OF SEATTLE
COPYRIGHTED BY G. Wm. BAIST